700 Goldman Drive
Cream Ridge,NJ 08514

SIGMA CORPORATION

DRG. FOR APPROVAL

DRG. NO. **FG-935**

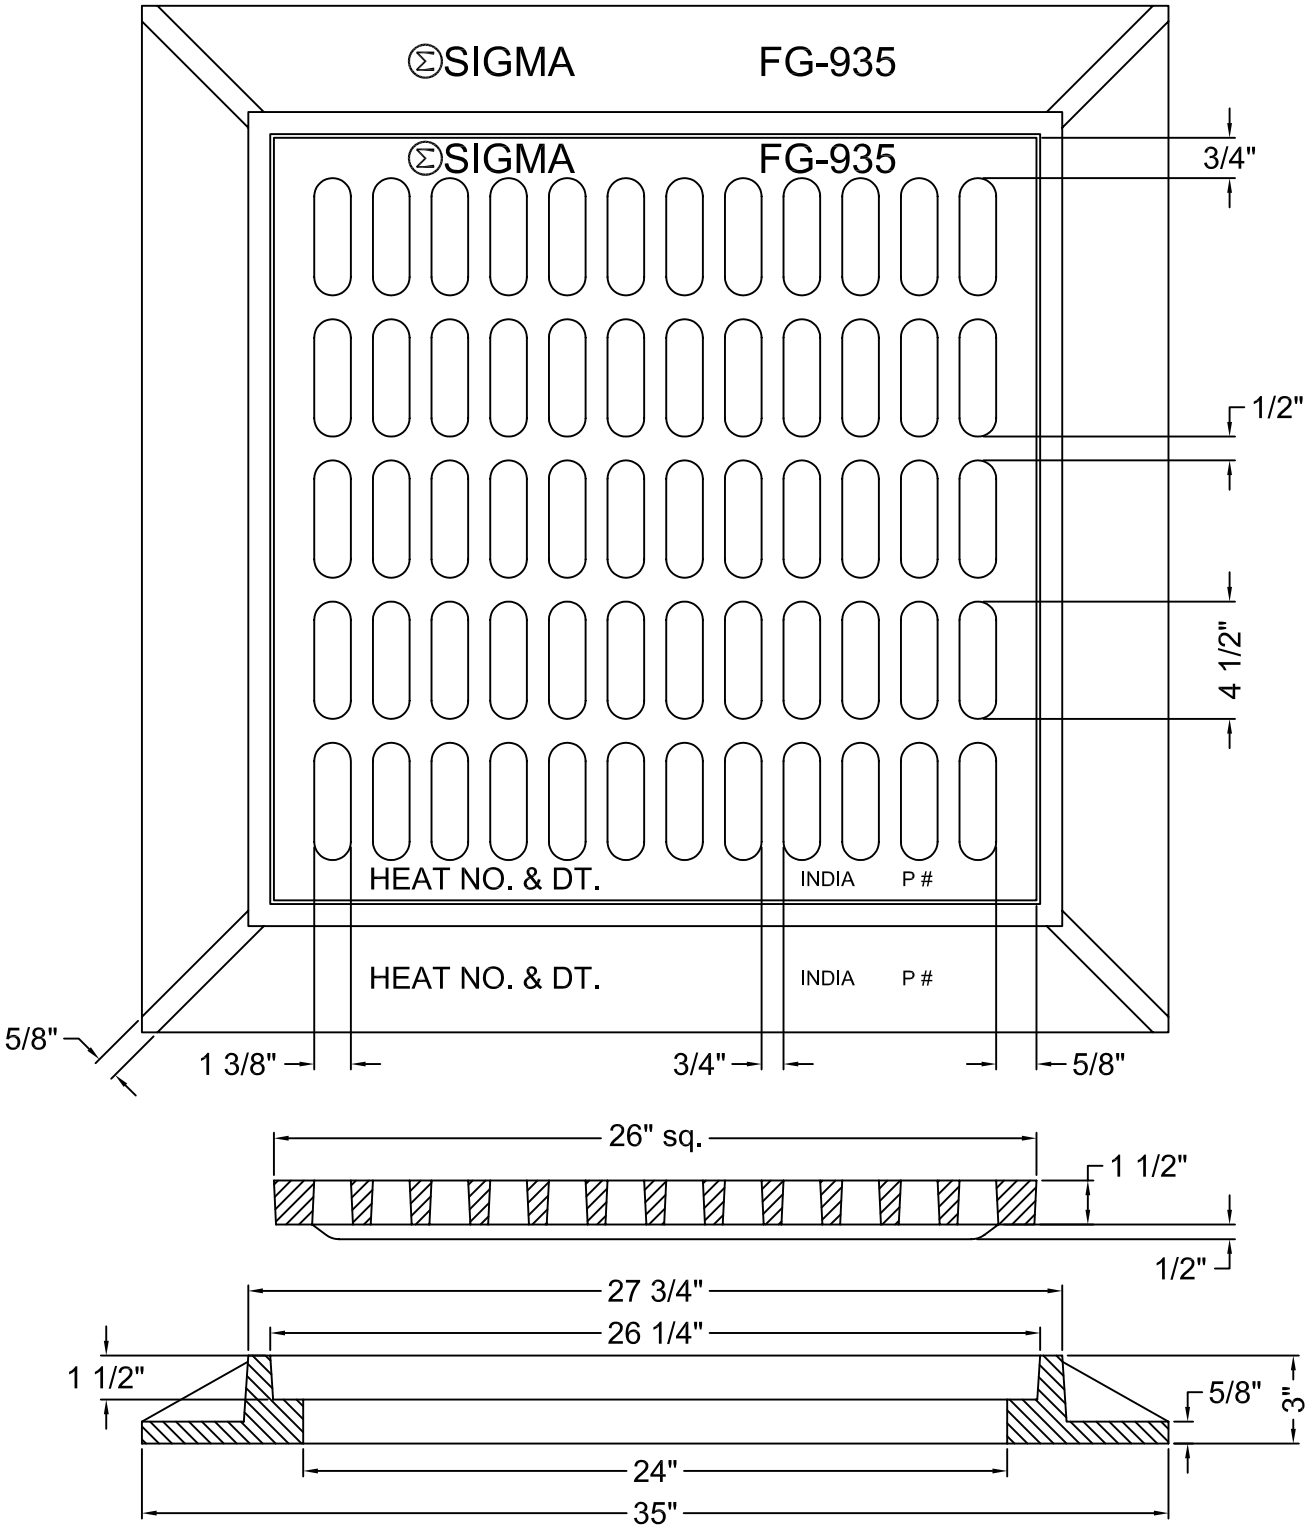

MATERIAL: Cast Iron ASTM A48 Class 30B Meets H20 Loading Standards		DESCRIPTION: **26" X 26" BIKE PROOF FRAME & GRATE EQ. K&S 1645**		
COATING: Bitumastic Asphaltic Tar				
DRN. BY. 20/07/2001. **BASANTA DAS.**	CHECKED BY: **ASHIS DEY.**	WEIGHT: **270 LBS.**	APPVD. ON:	**REVISION-"0"**